
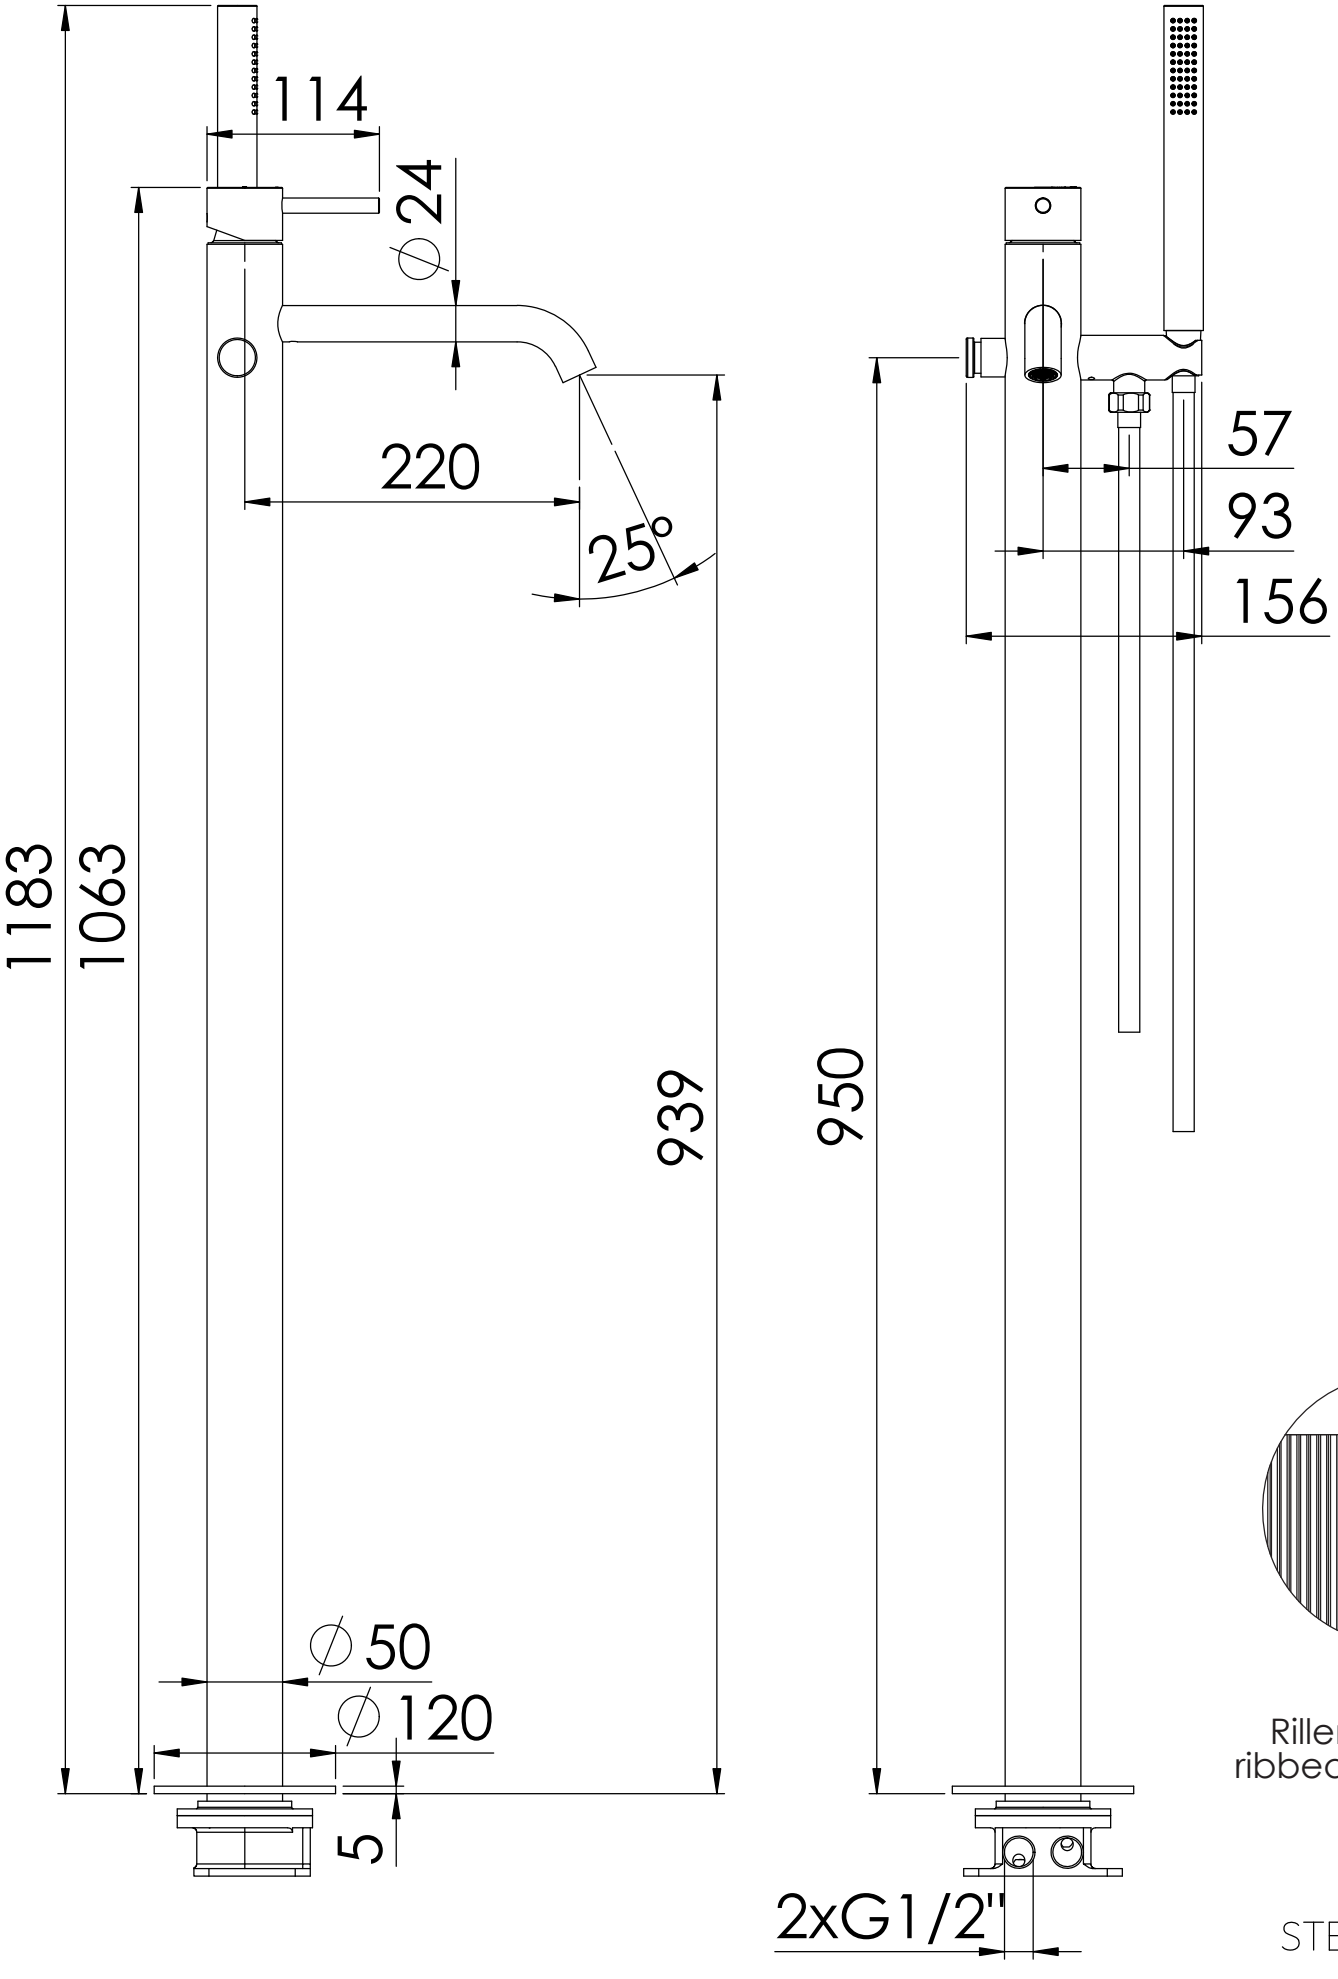


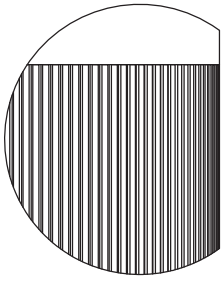

Rillenmuster
ribbed structure

STEINBERG