
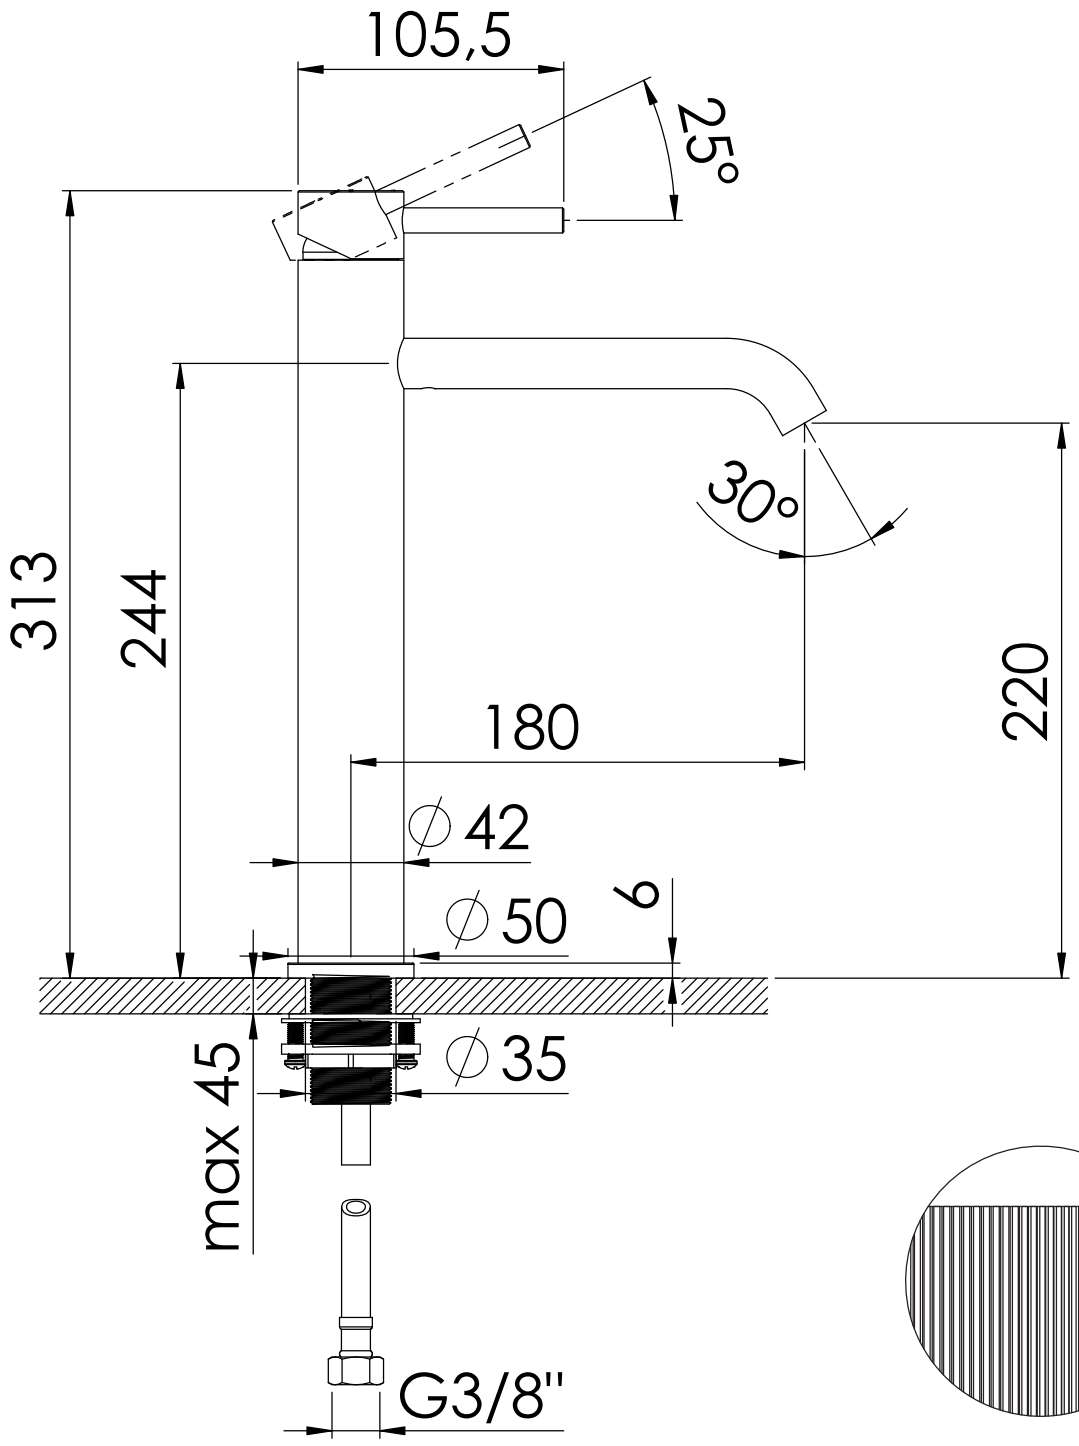


Rillenmuster
ribbed structure

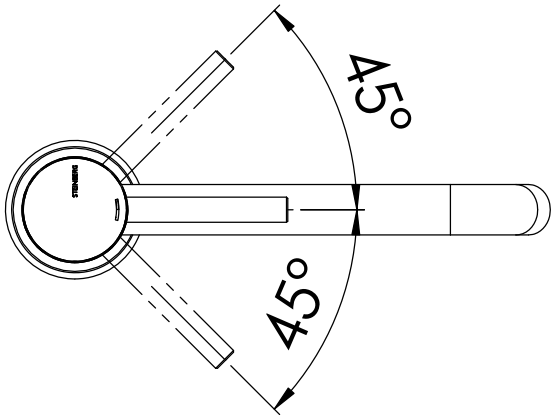

STEINBERG